Photos

Asst. Executive Engineer

Scanned by TapScanner

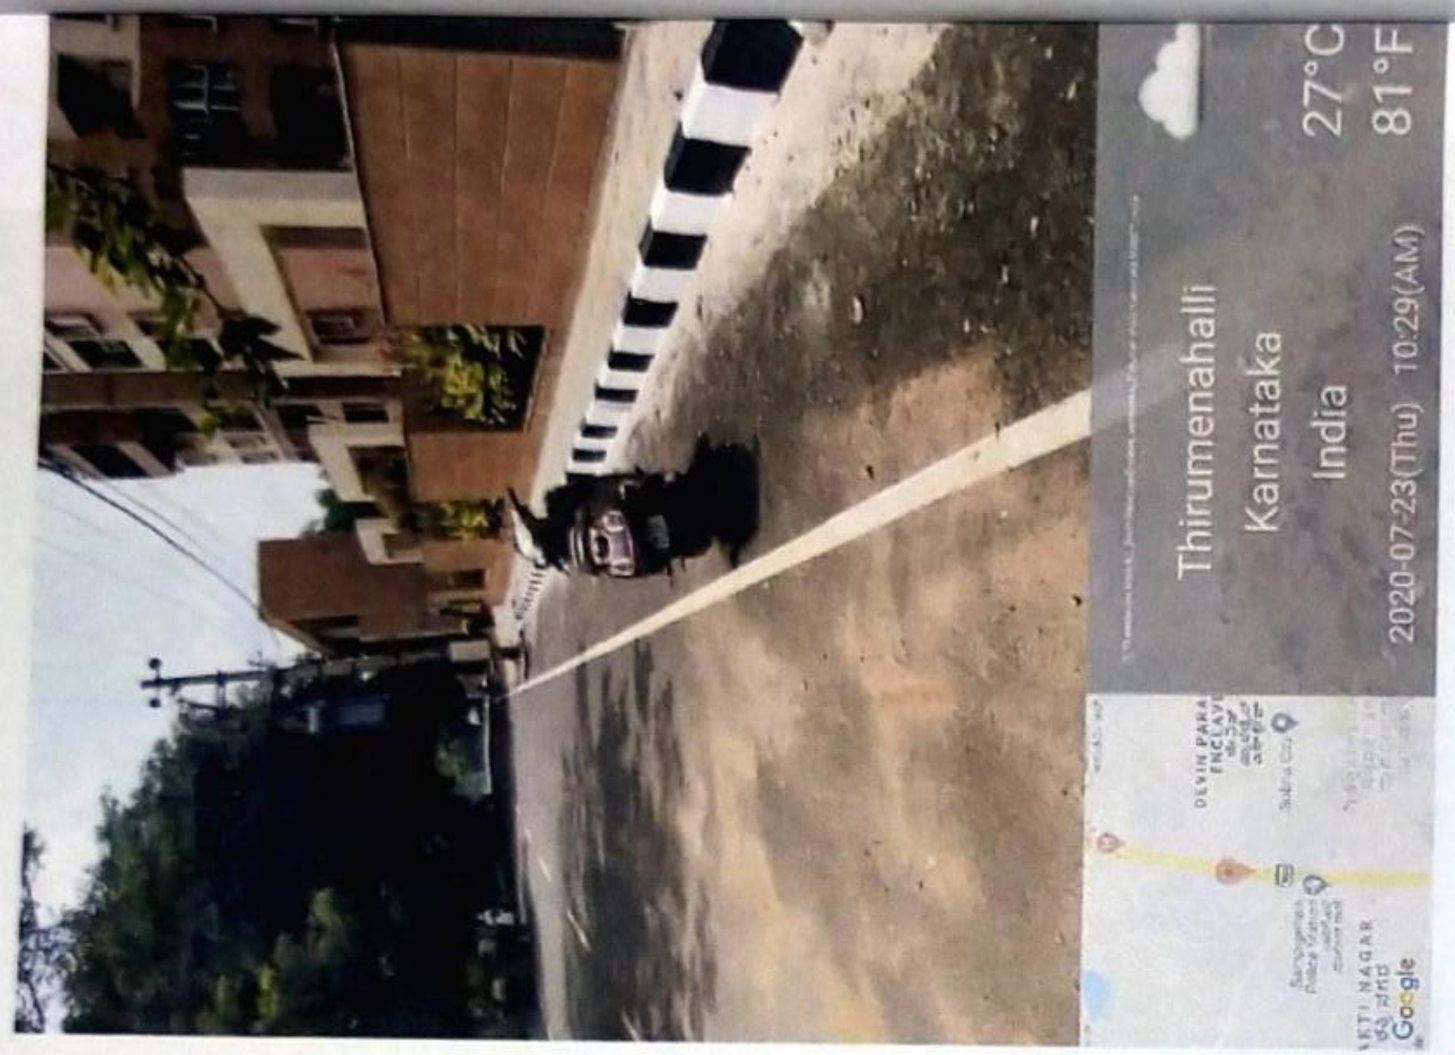

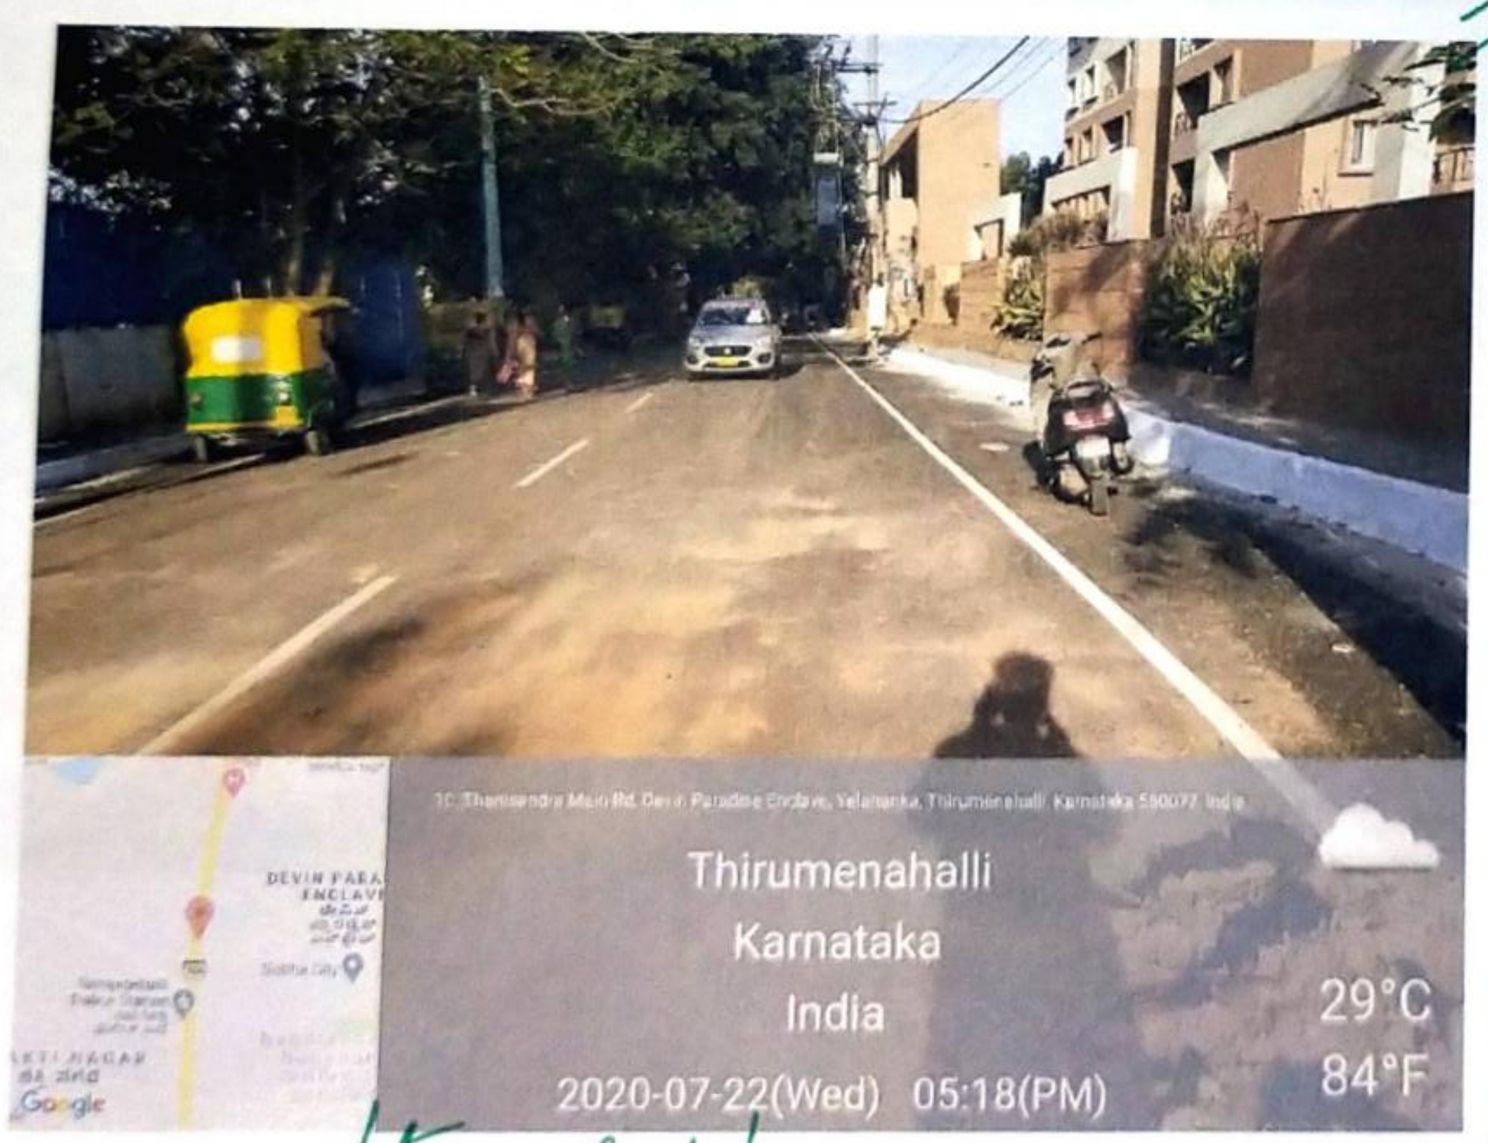

Asst. Executive Engineer

Scanned by TapScanner

KERB WORK AND PAINTING

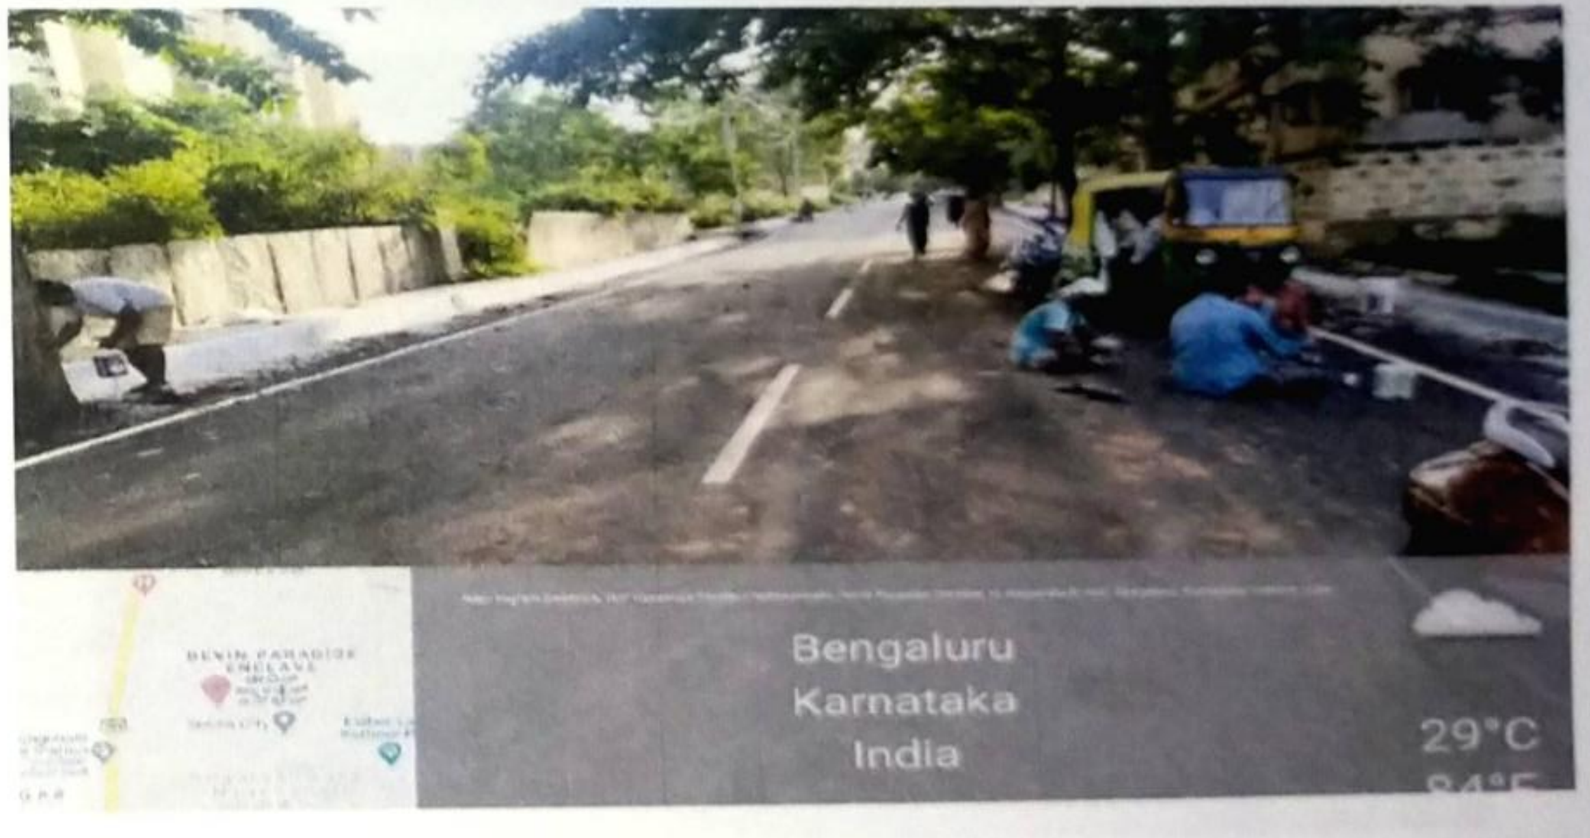

Asst. Executive Engineer
Project Division

Scanned by TapScanner

LAYING OF BC

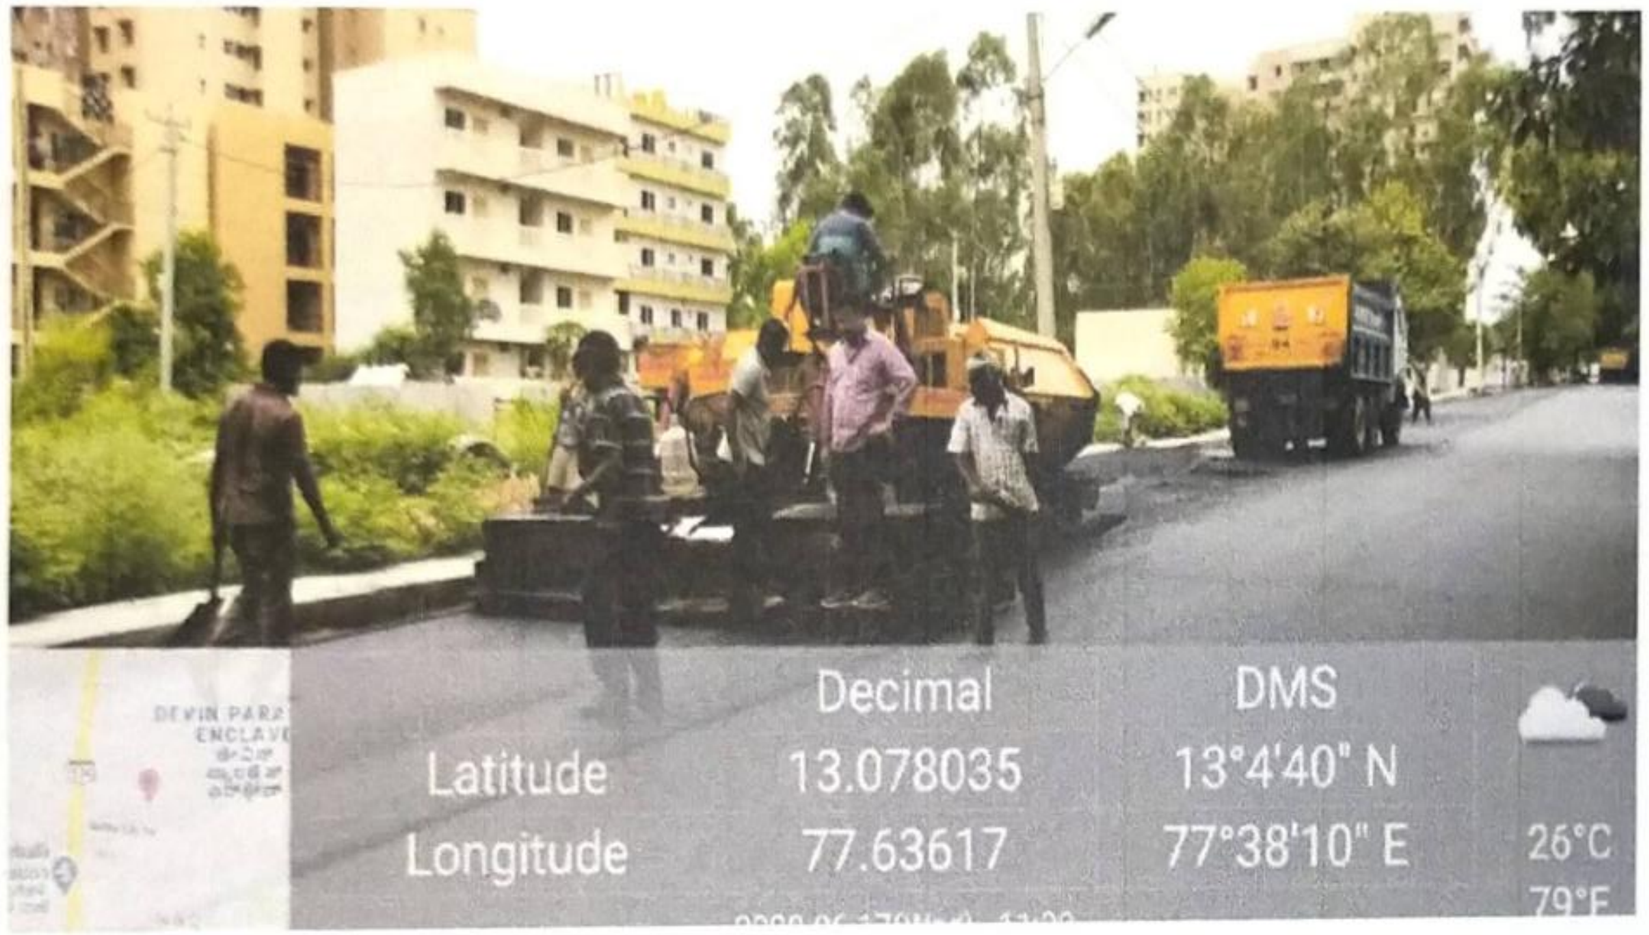

photo

Asst. Executive Engineer
Project Division

Scanned by TapScanner

LAYING OF BC

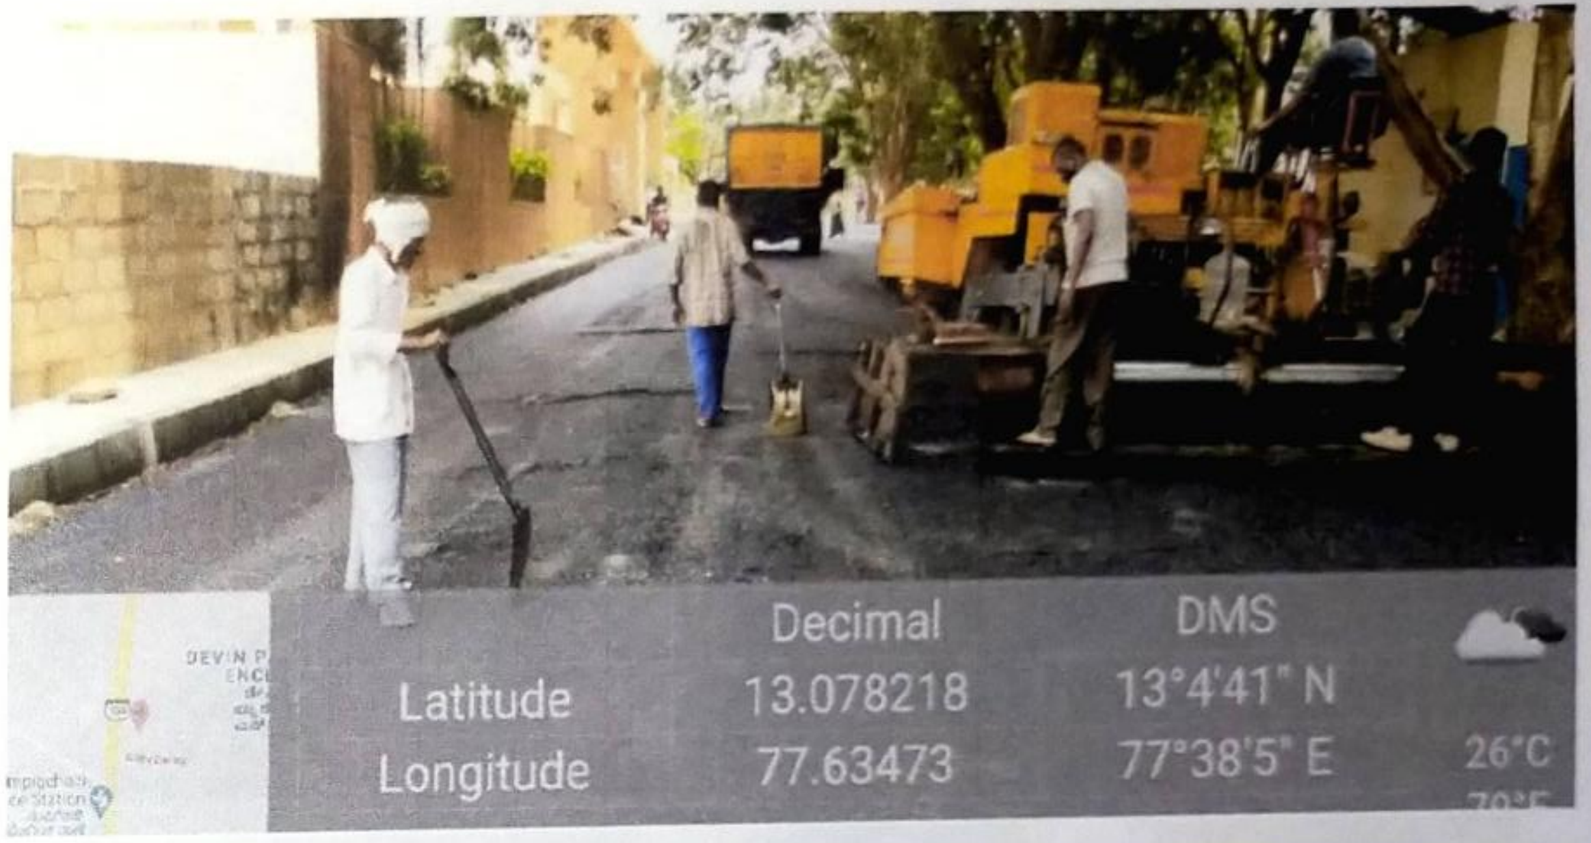

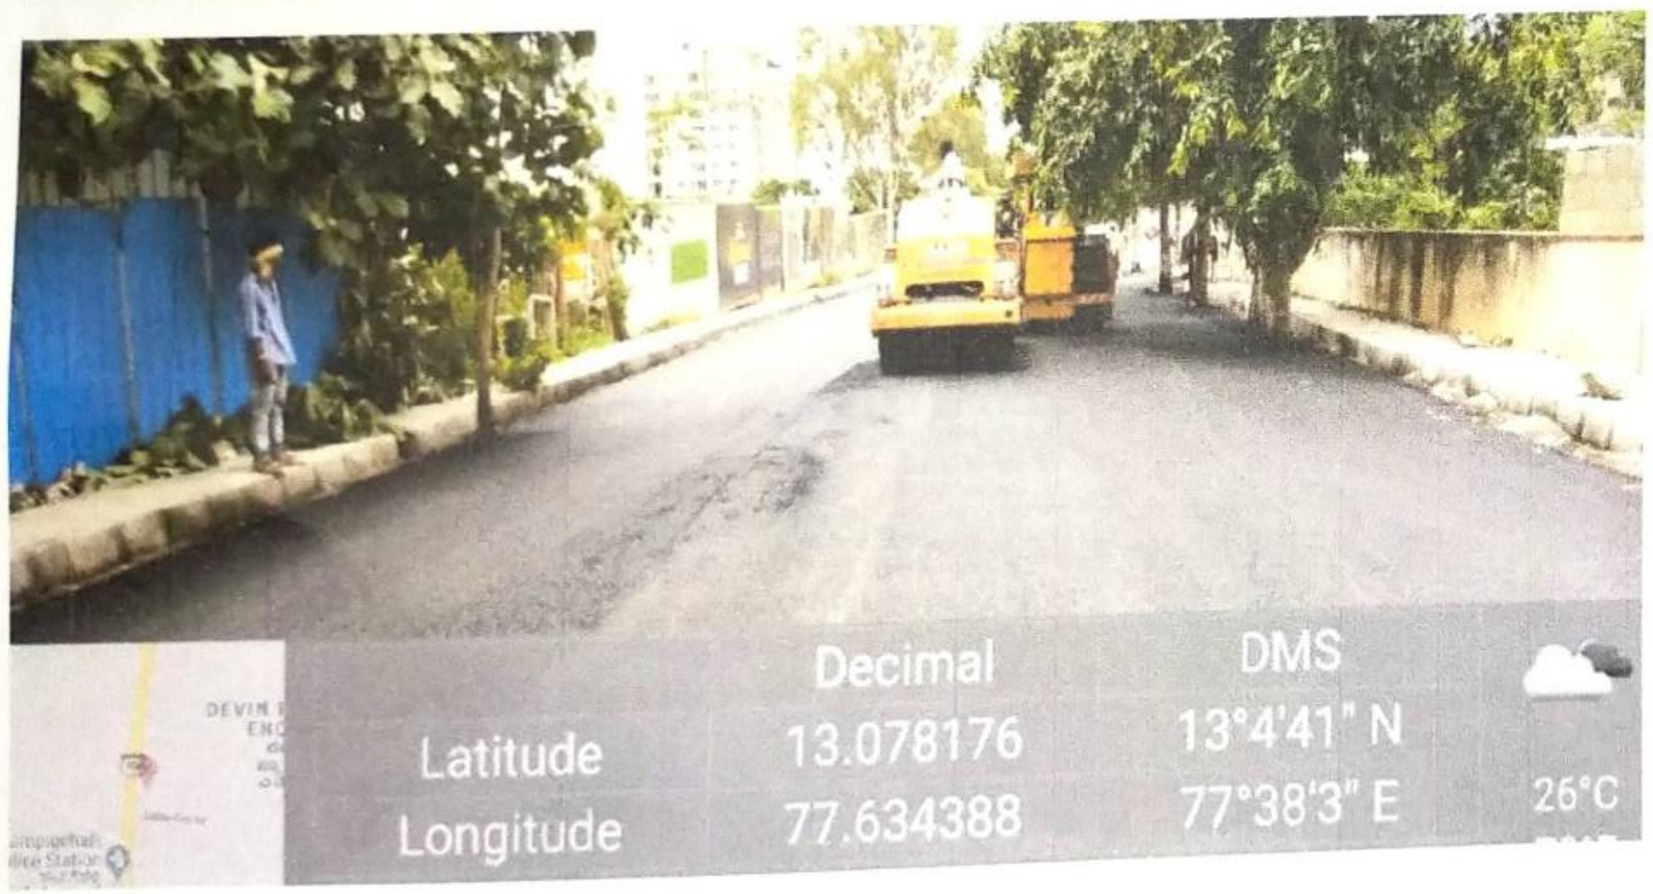

photos

Assl. Engineer

Scanned by TapScanner

LAYING OF DBM

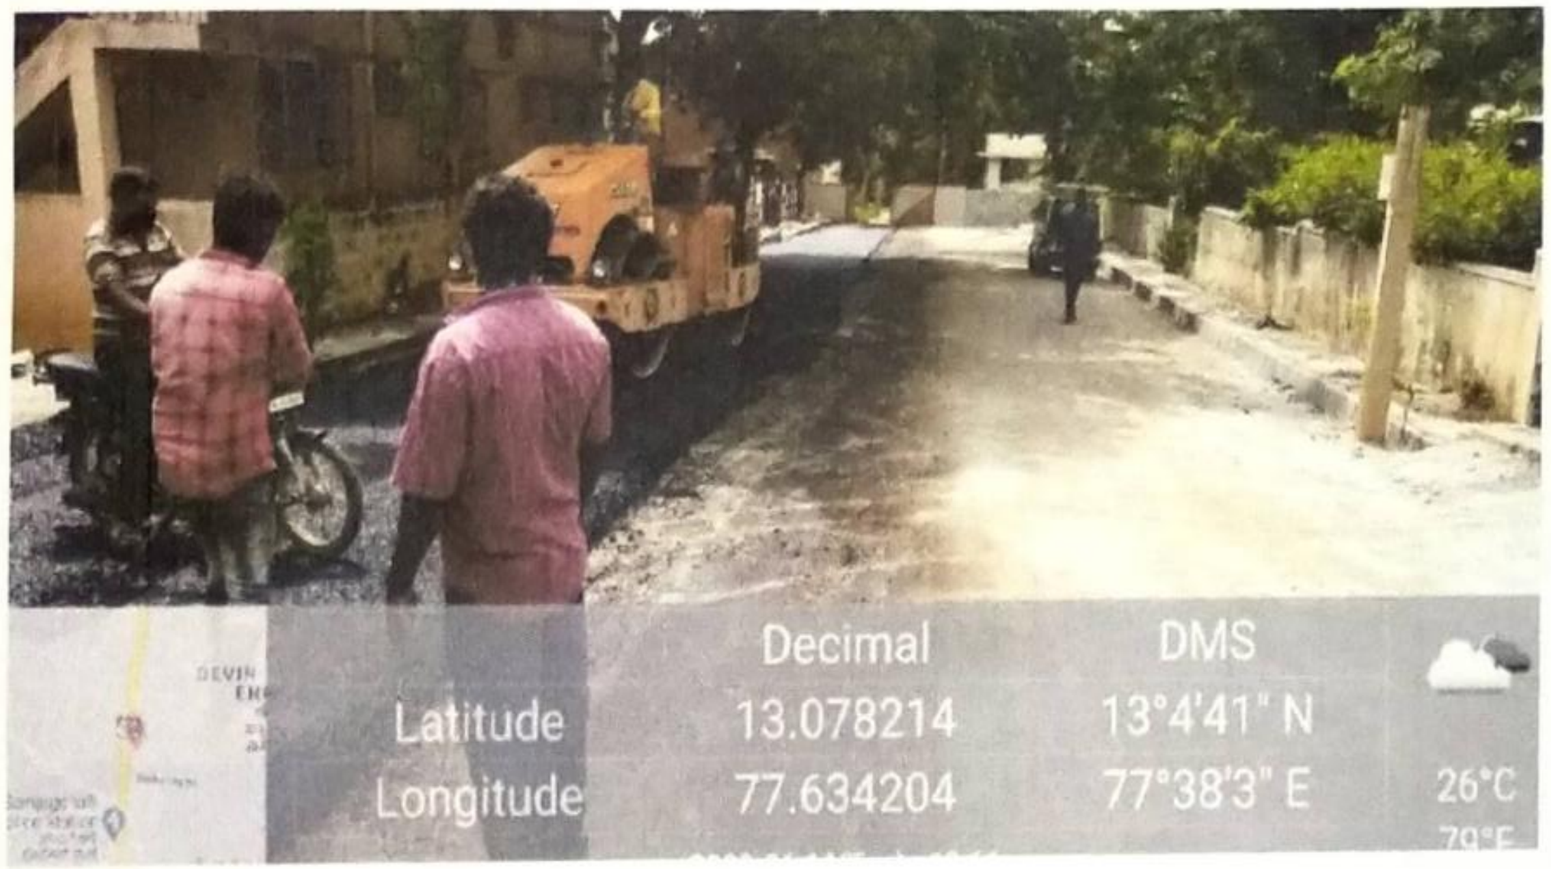

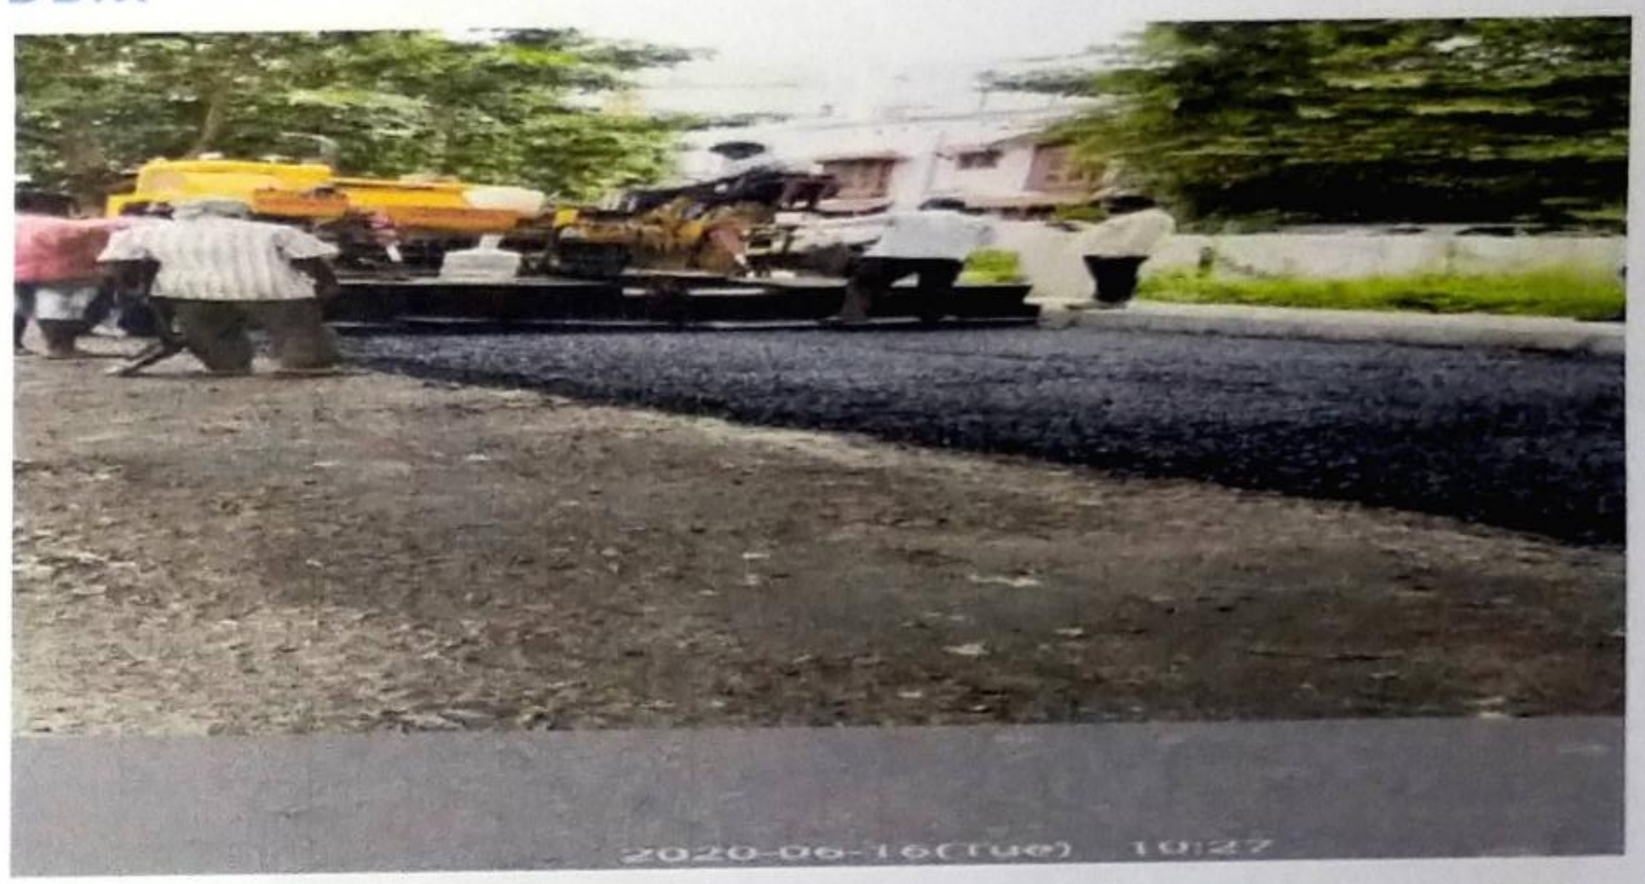

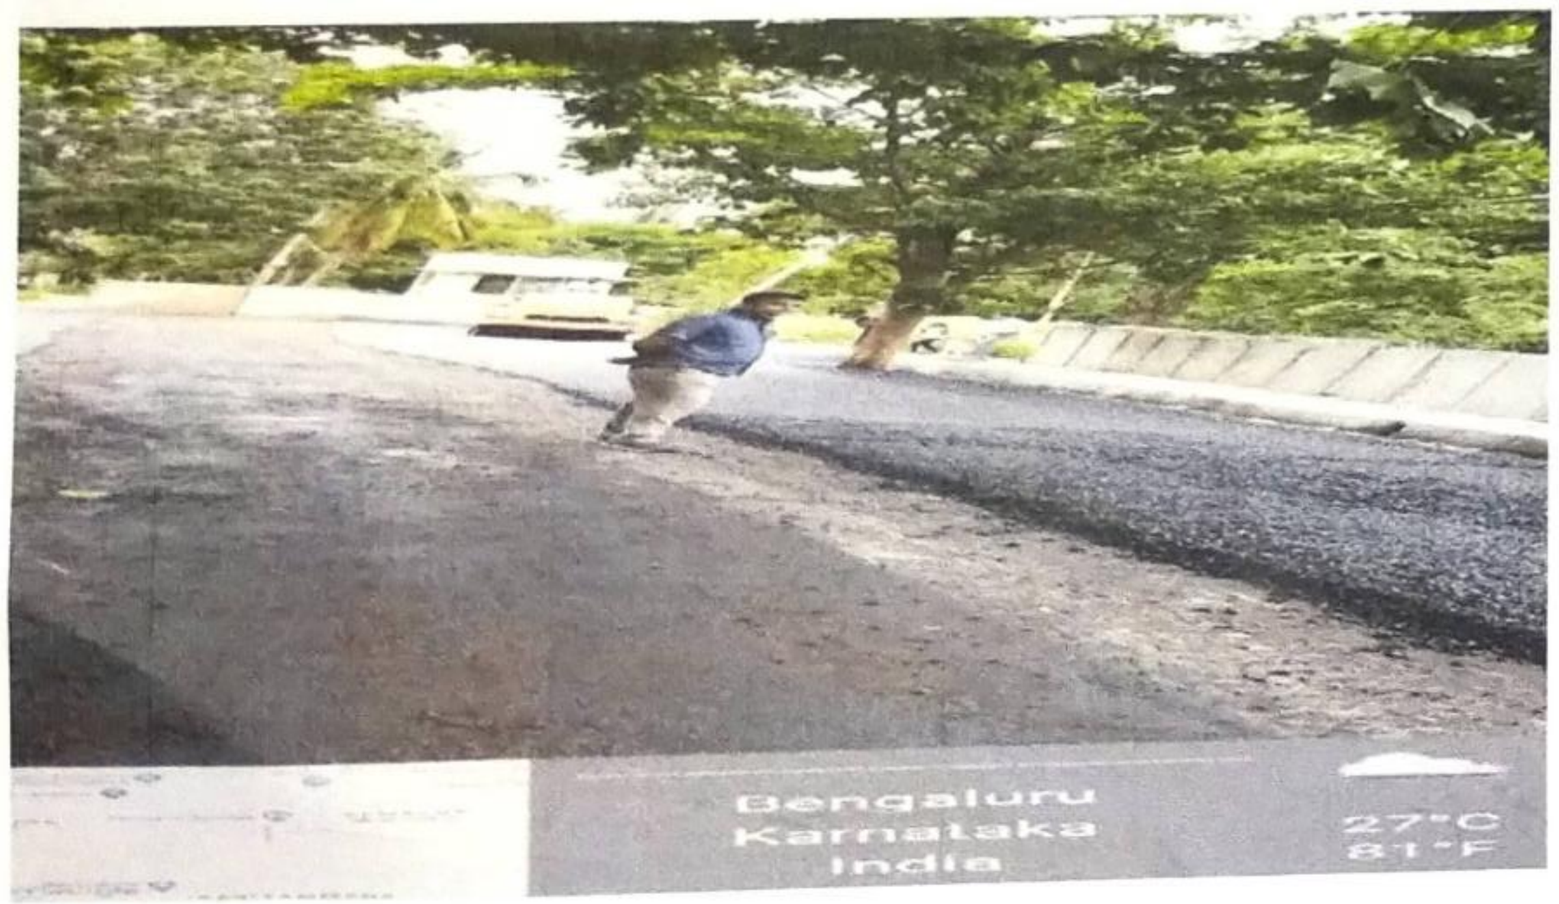

Photos
K. Nanjaiah 28/7/2020
Asst. Executive Engineer
Division

Scanned by TapScanner

LAYING OF DBM

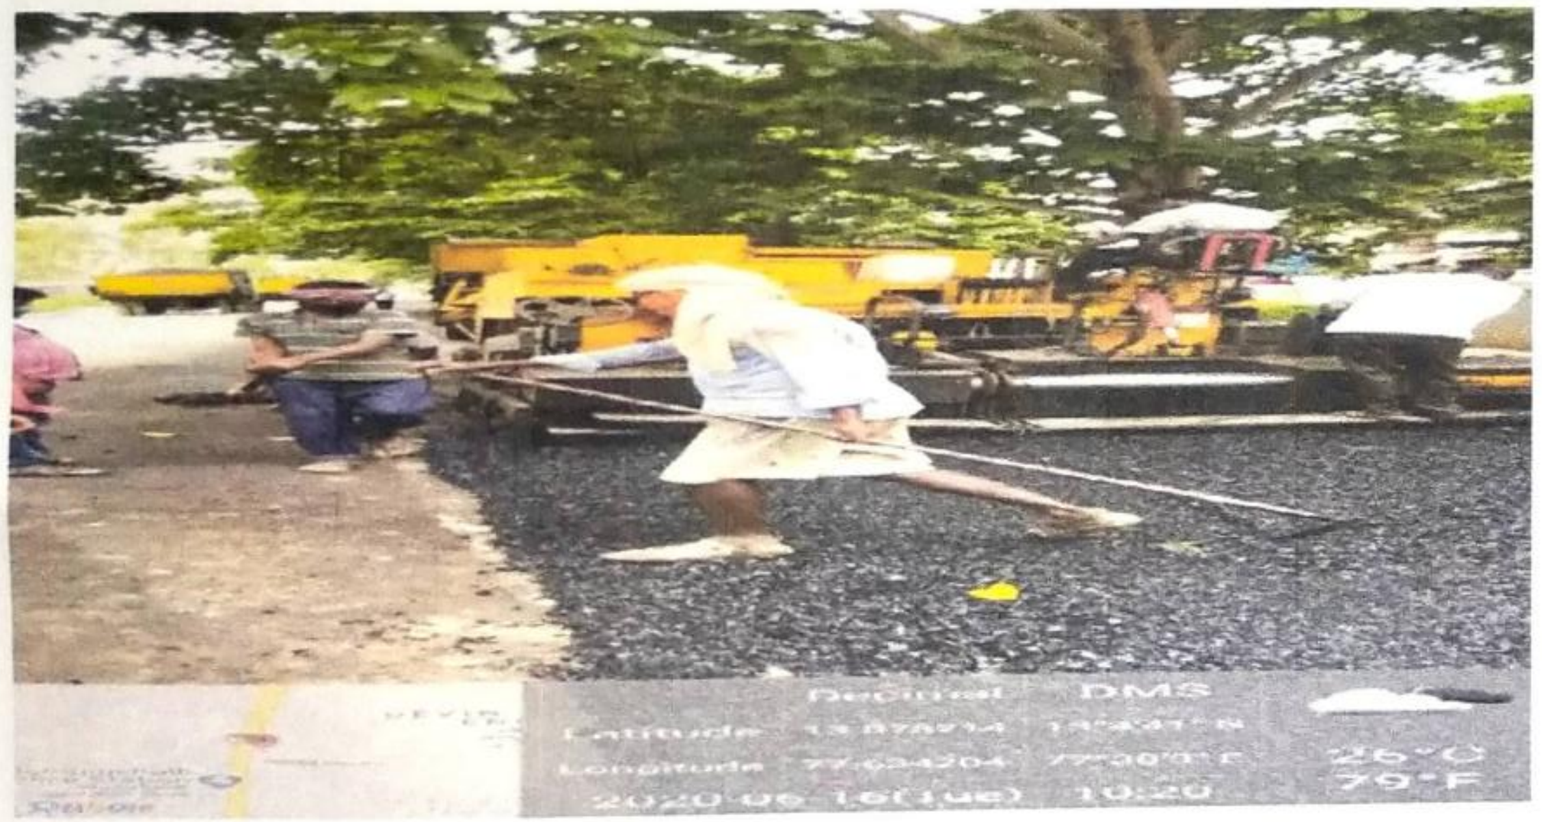

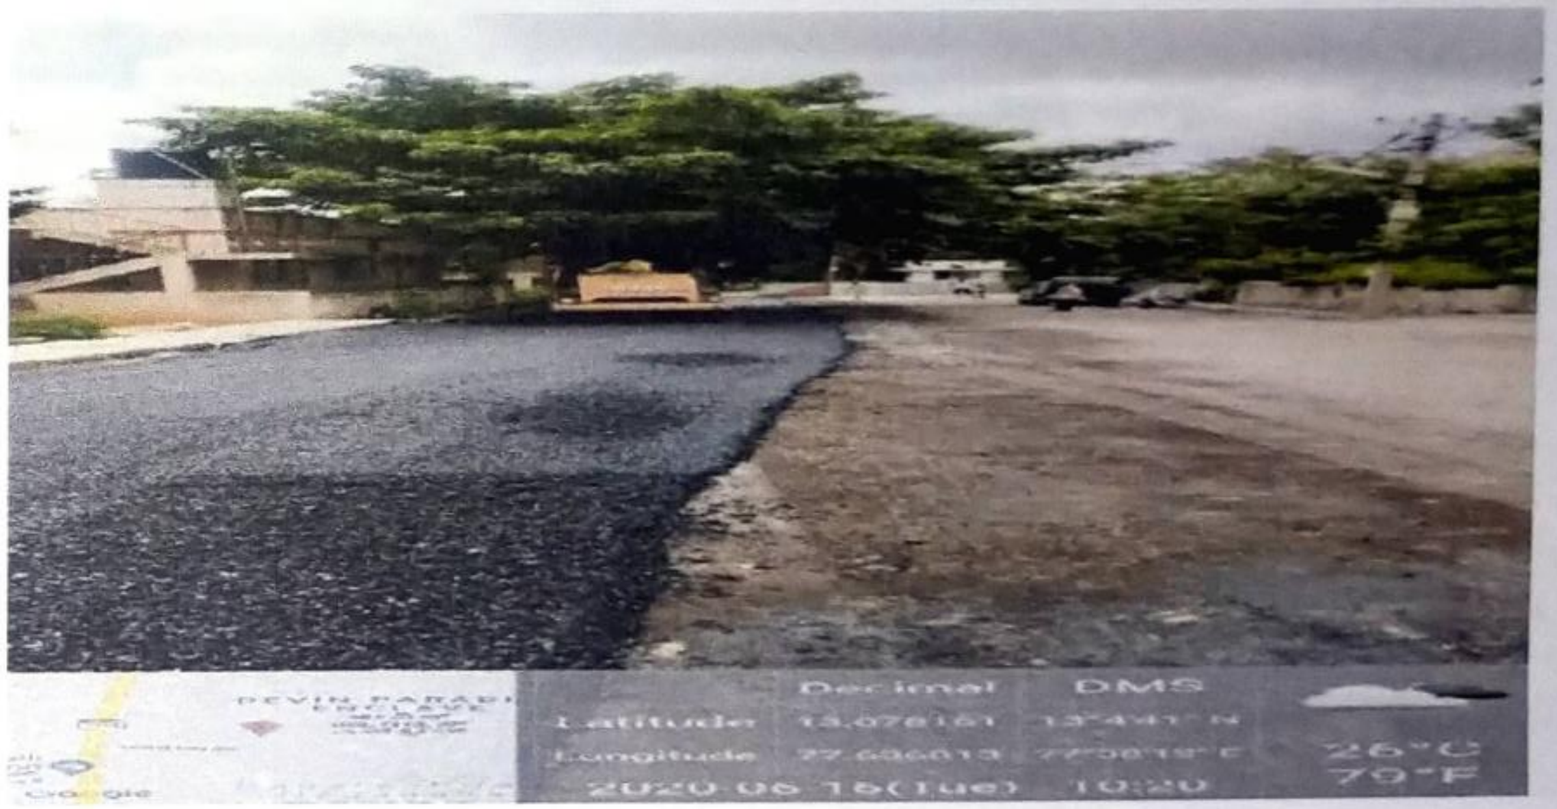

photos
8/7/2020.
Asst. Executive Engineer
Project Division

Scanned by TapScanner

LAYING OF WMM

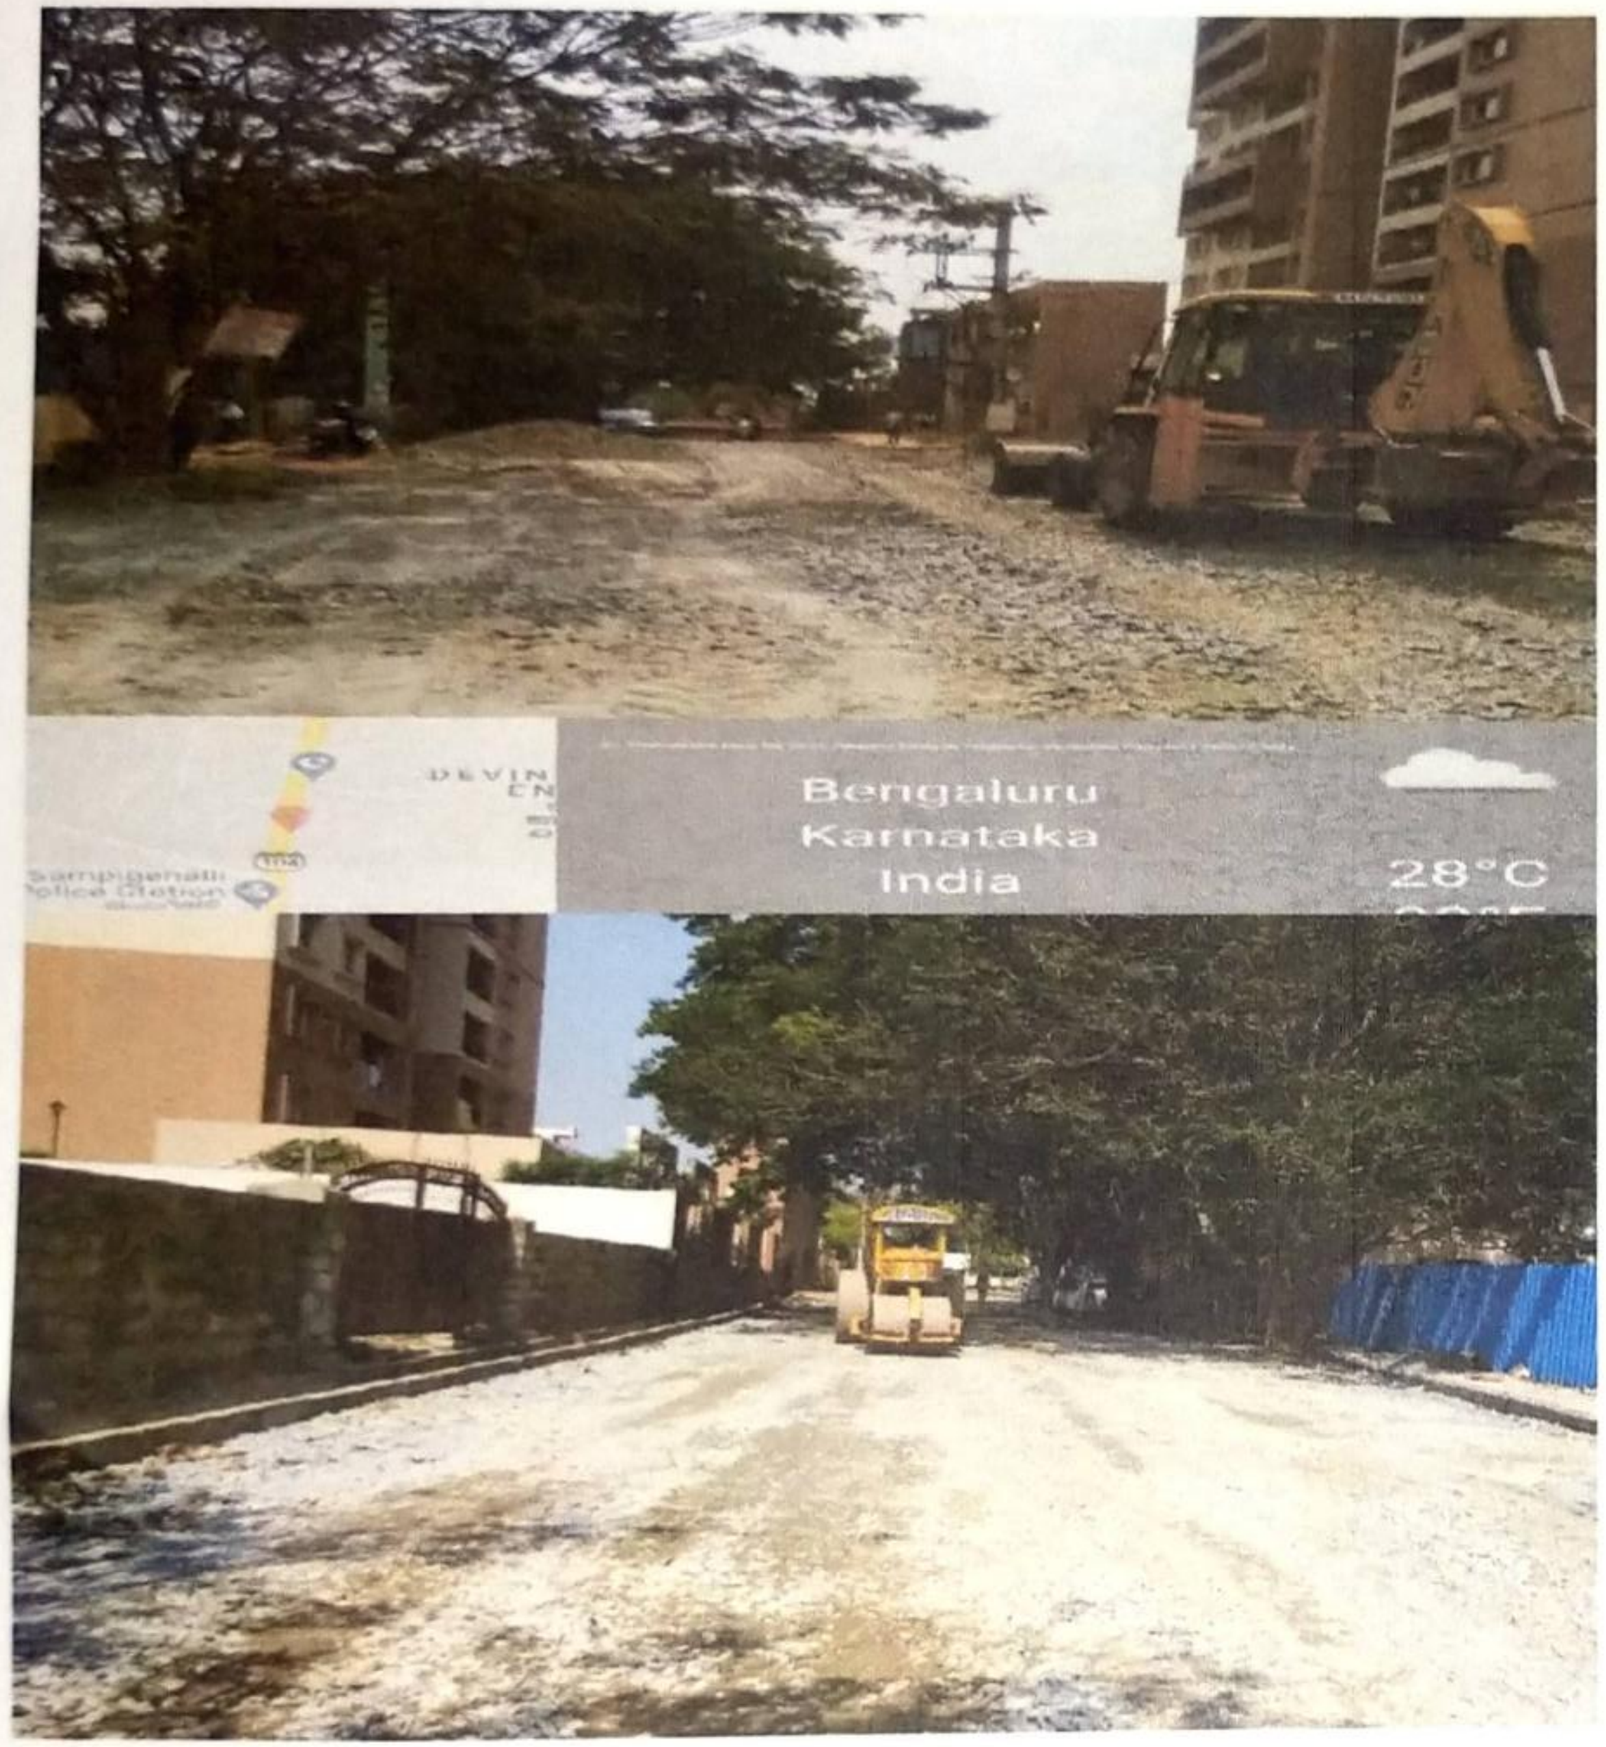

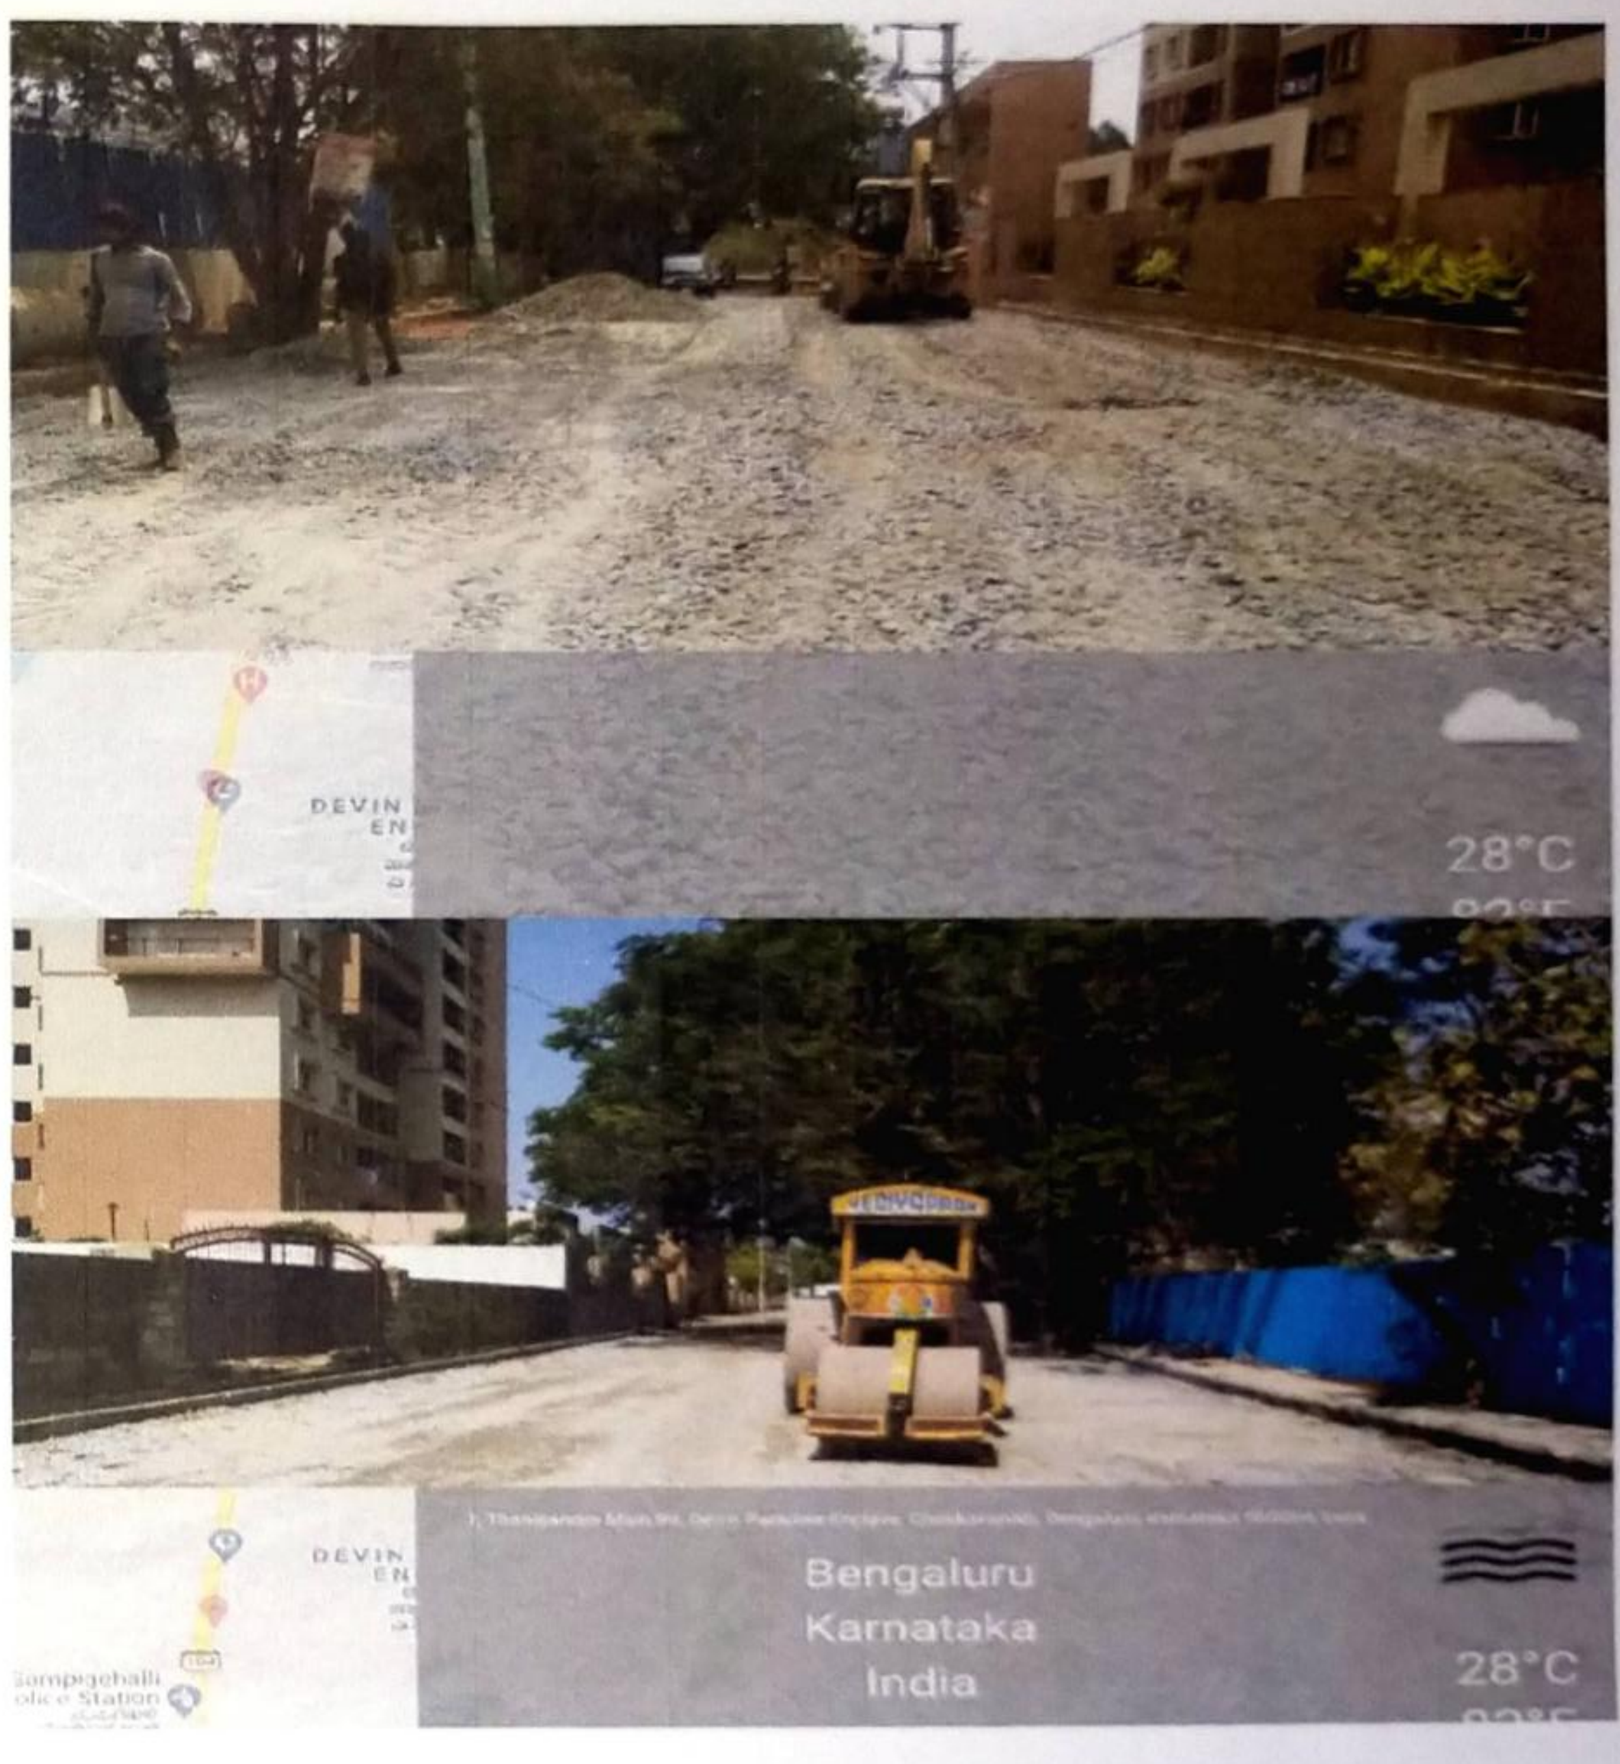

photos

Yelahanka Zone

Scanned by TapScanner

EXCAVATION FOR ROADWORK

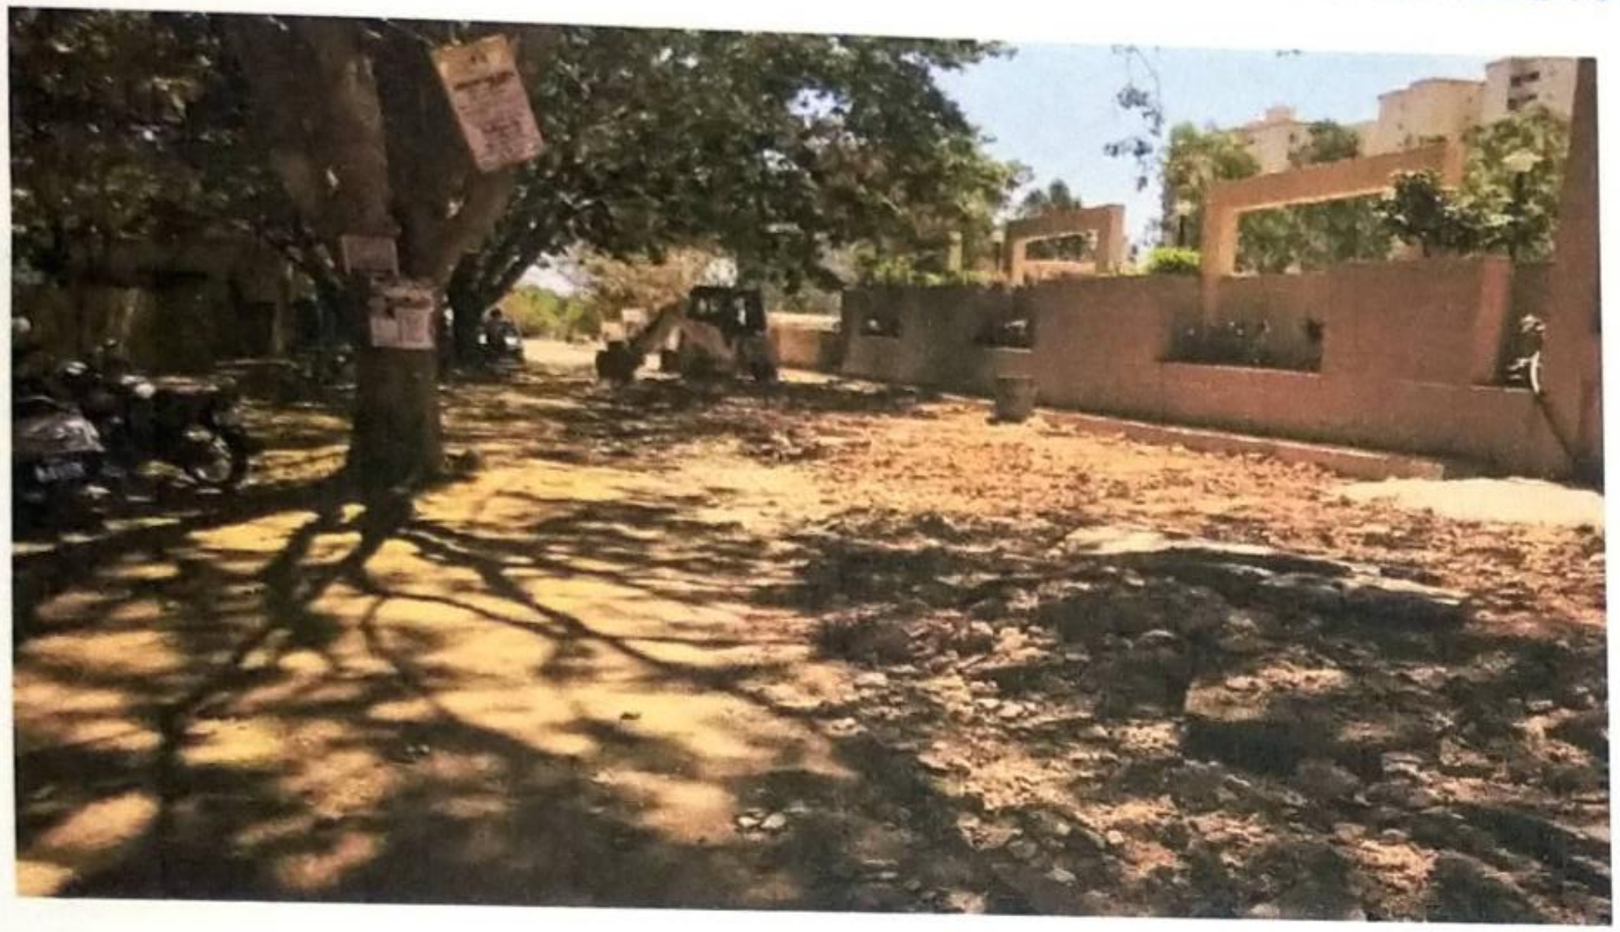

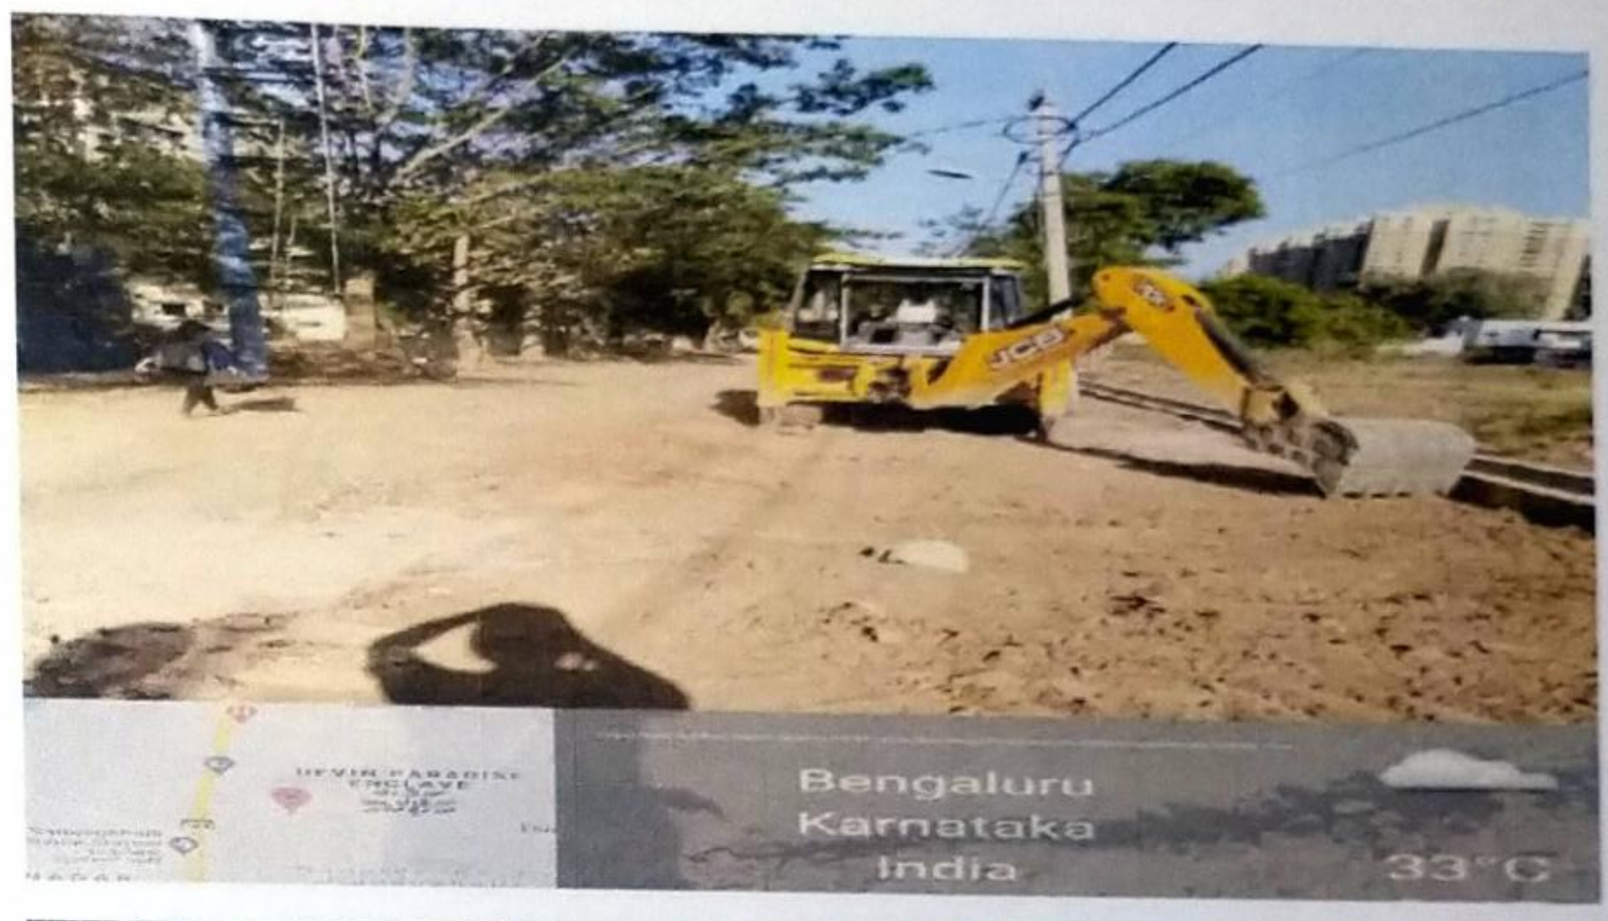

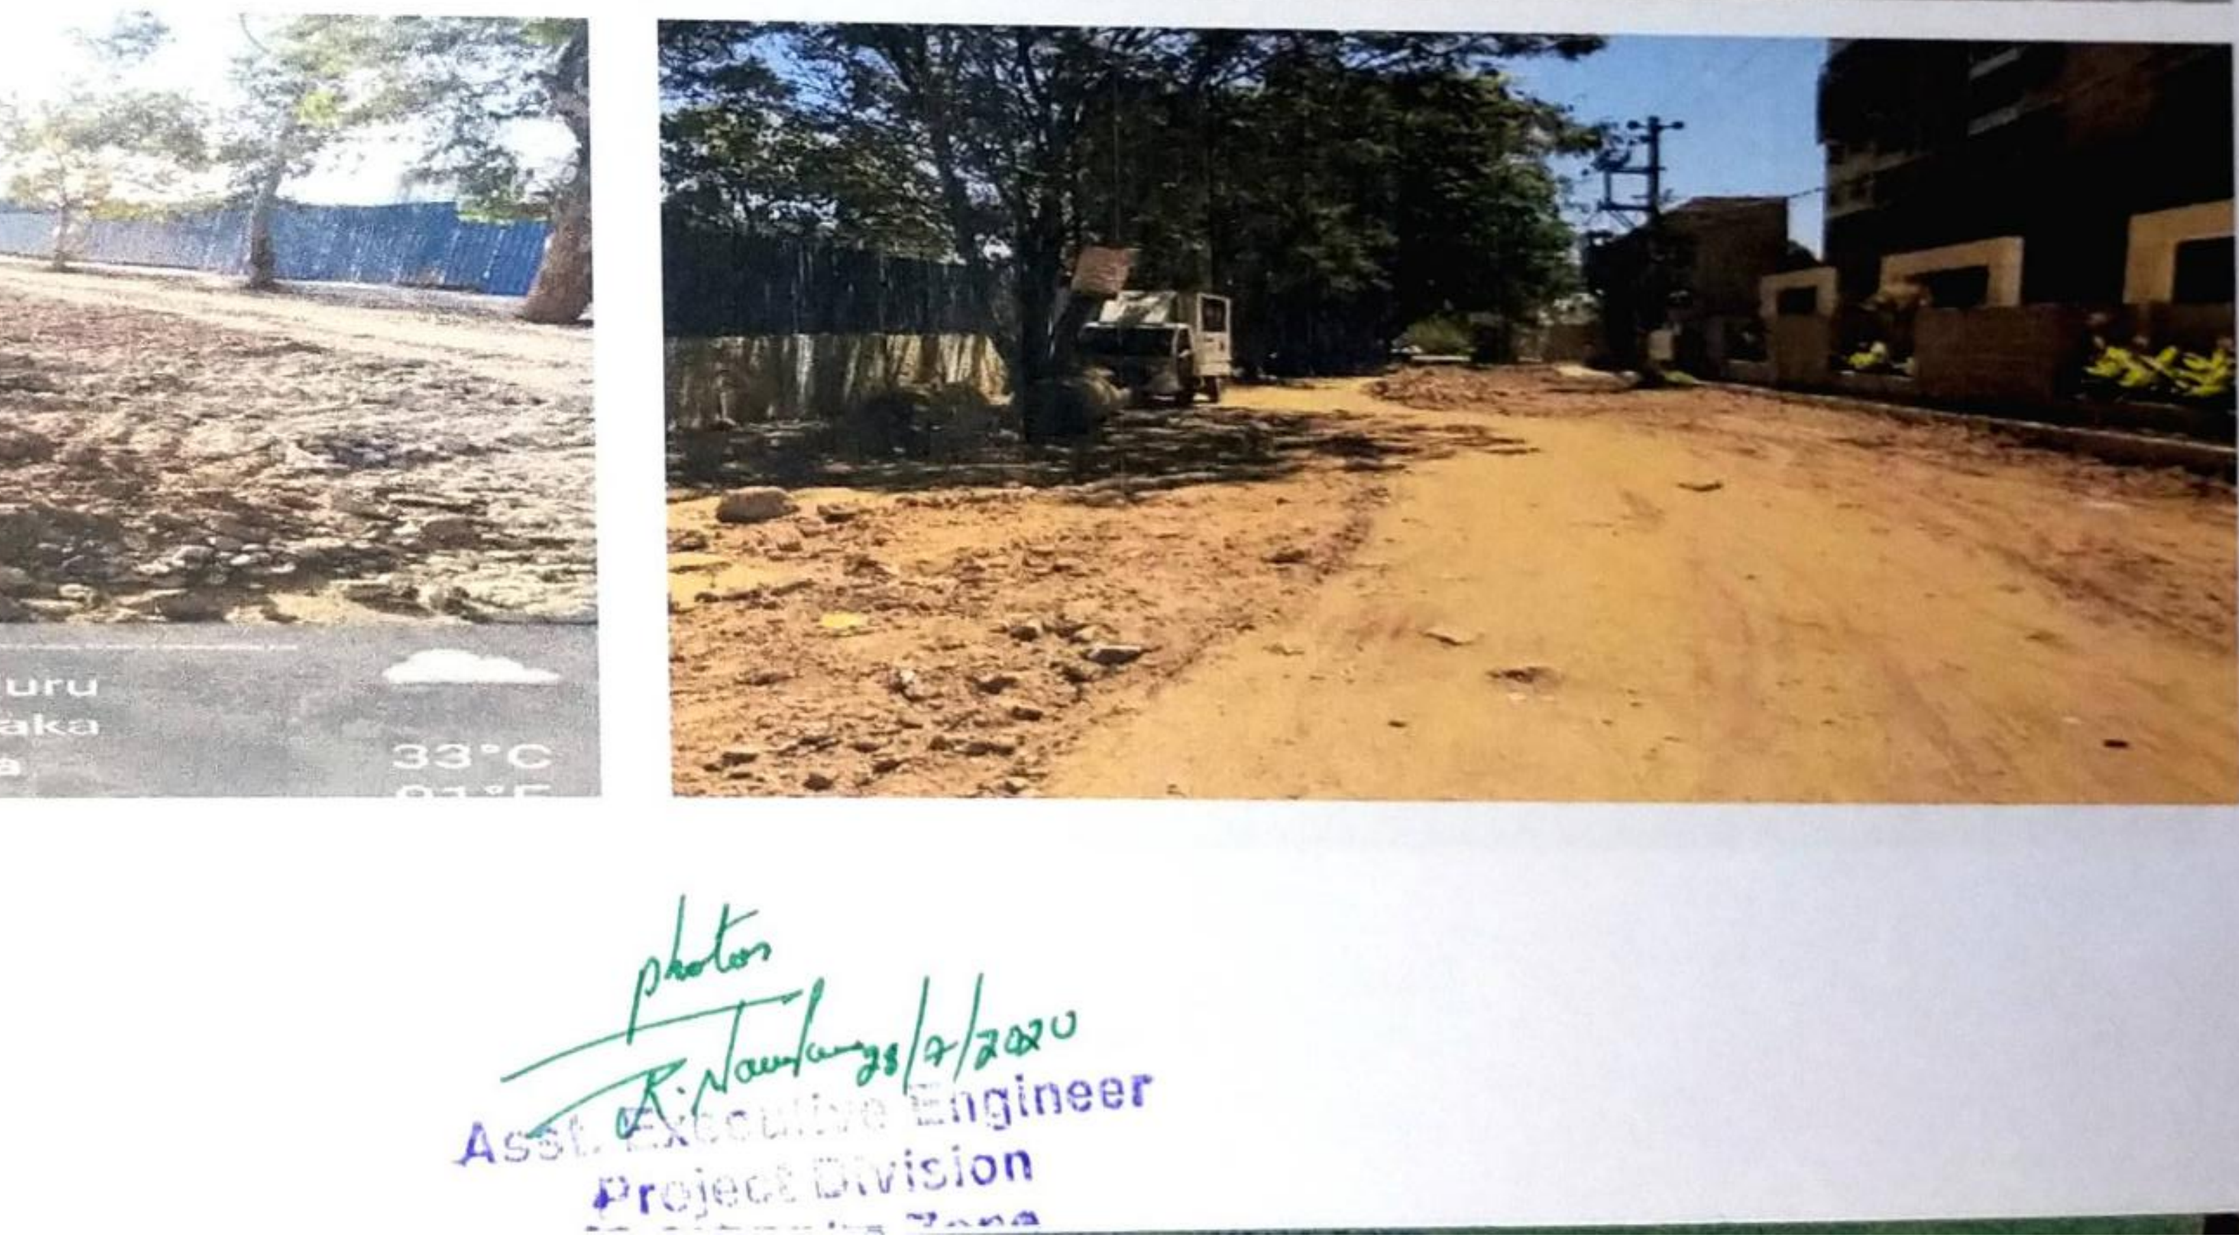

photos
R. Nandeeshwara 28/2/2020
Asst. Executive Engineer
Project Division

Scanned by TapScanner

PROVIDING COVER SLAB

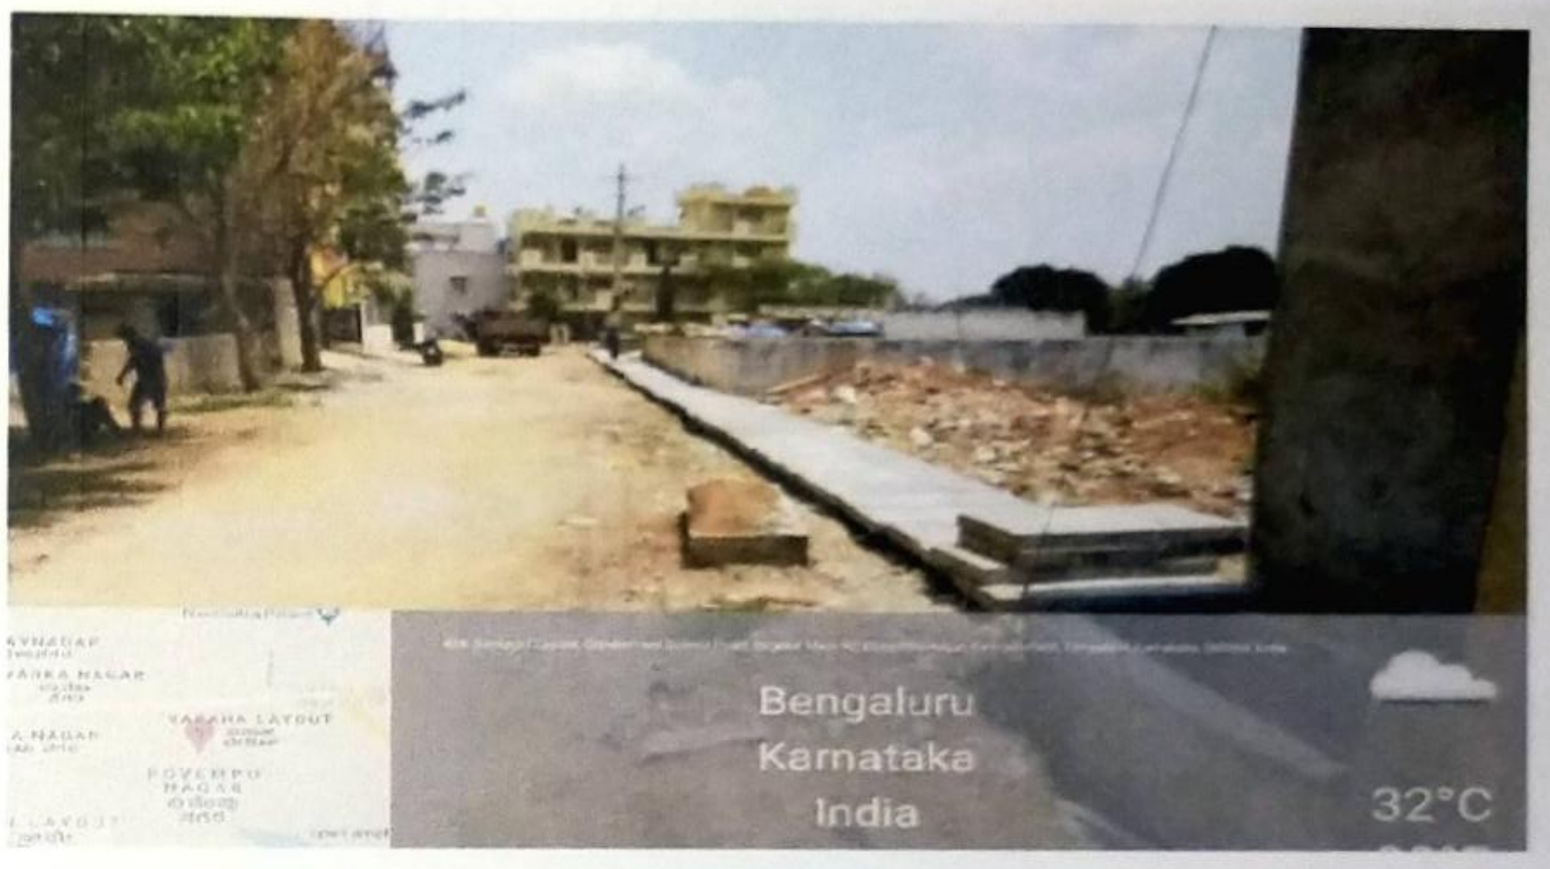

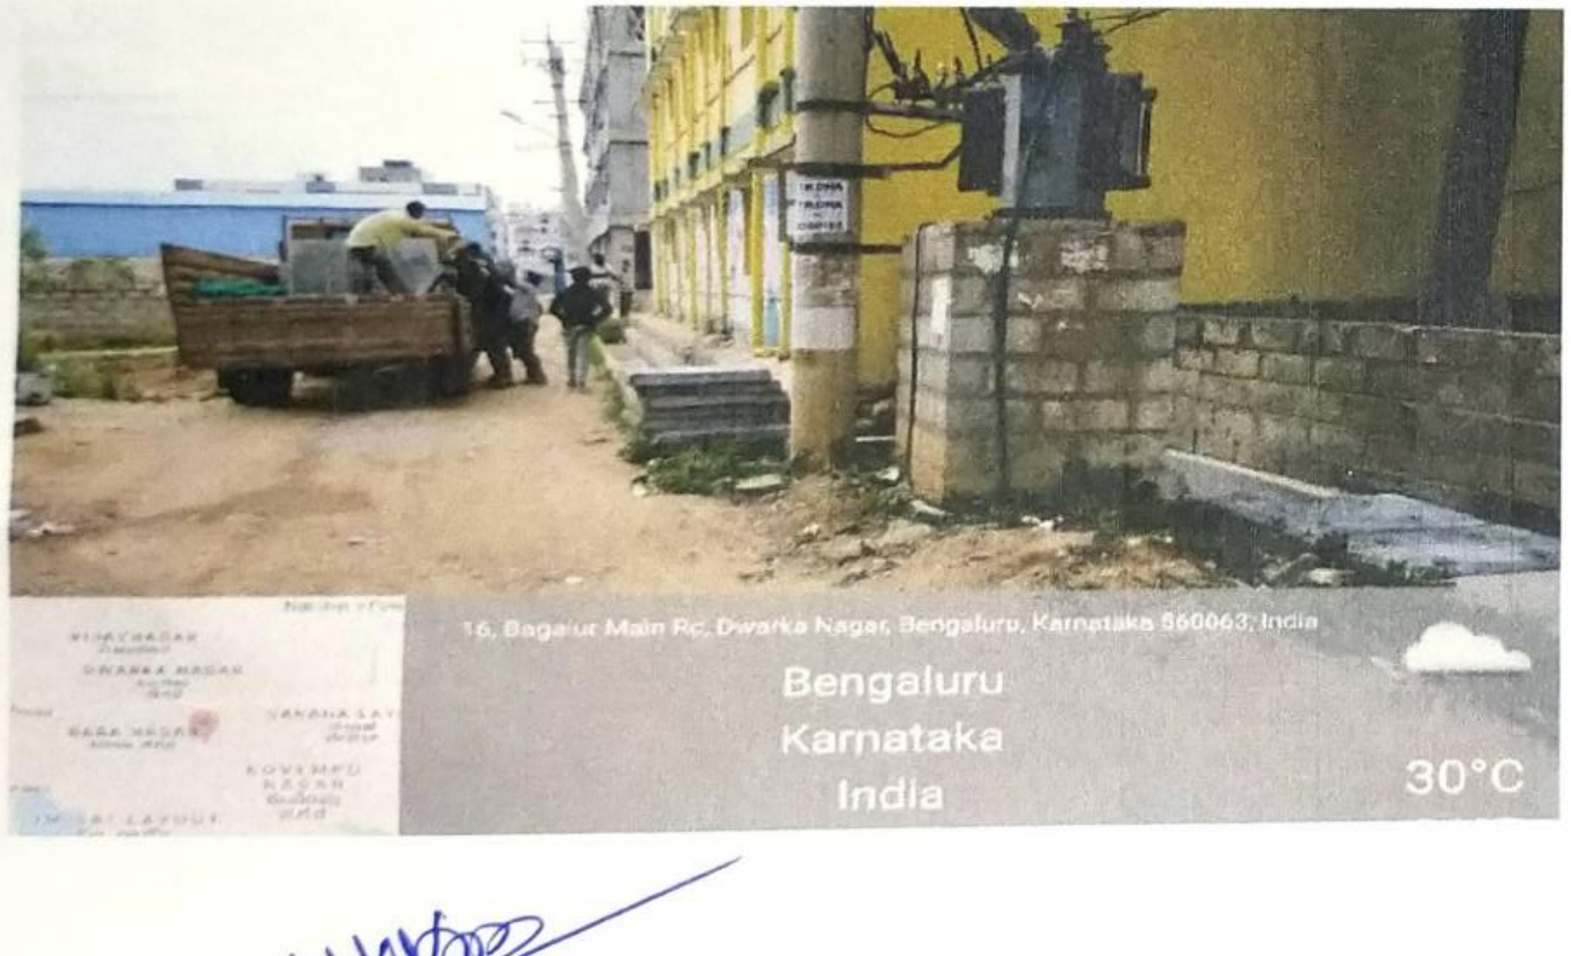

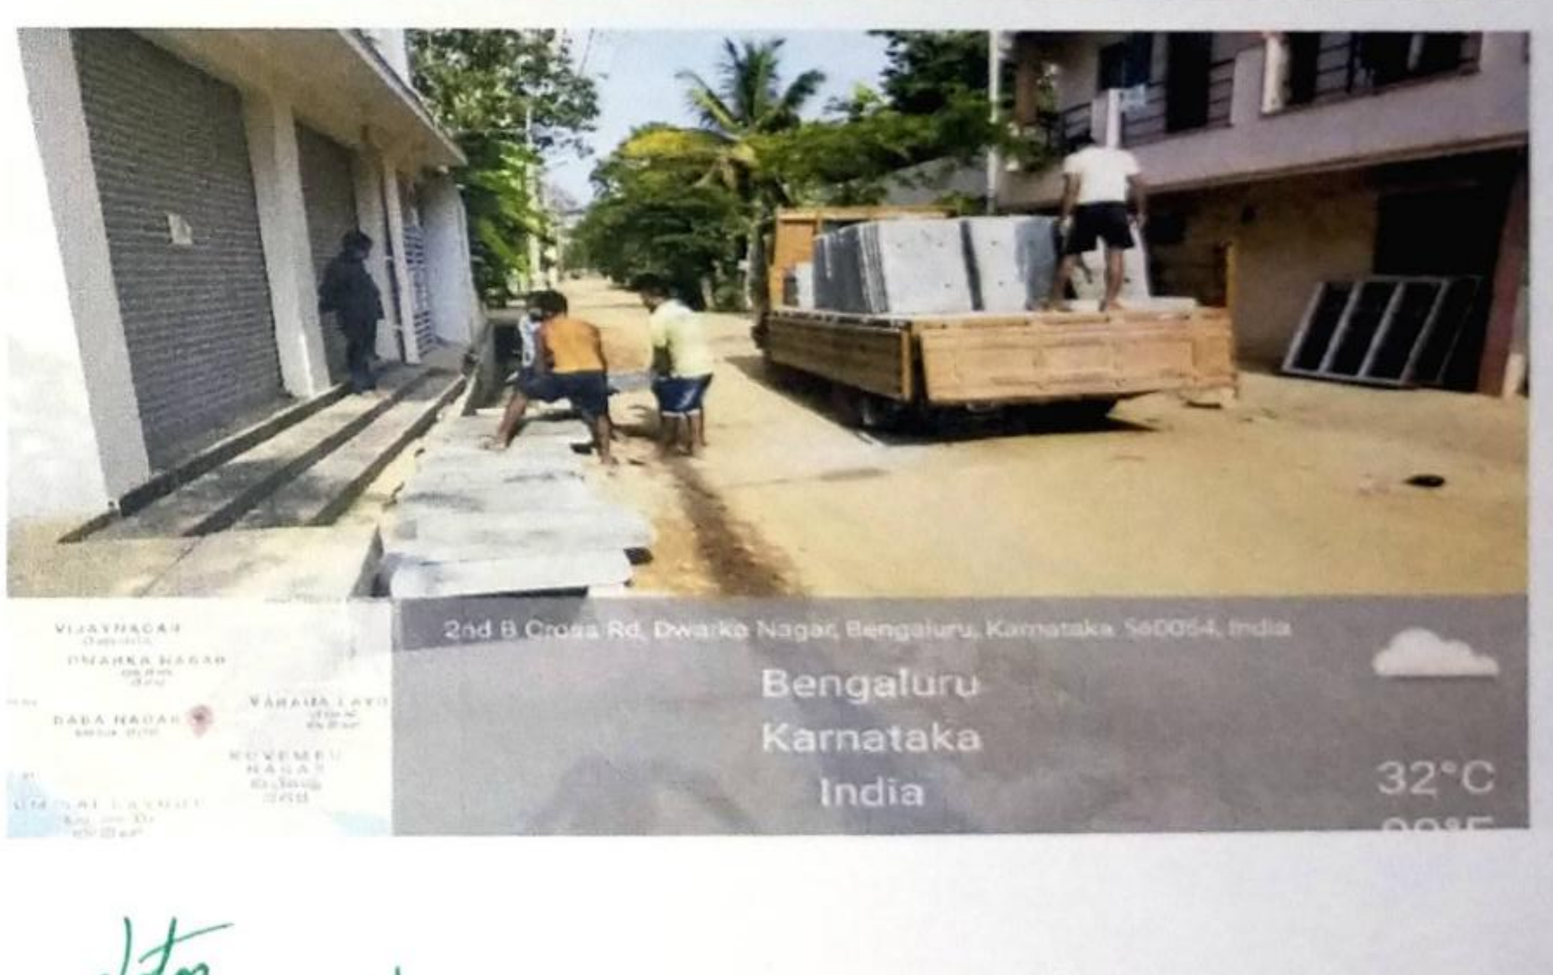

photos
R. Nandan 28/9/2020.

Scanned by TapScanner